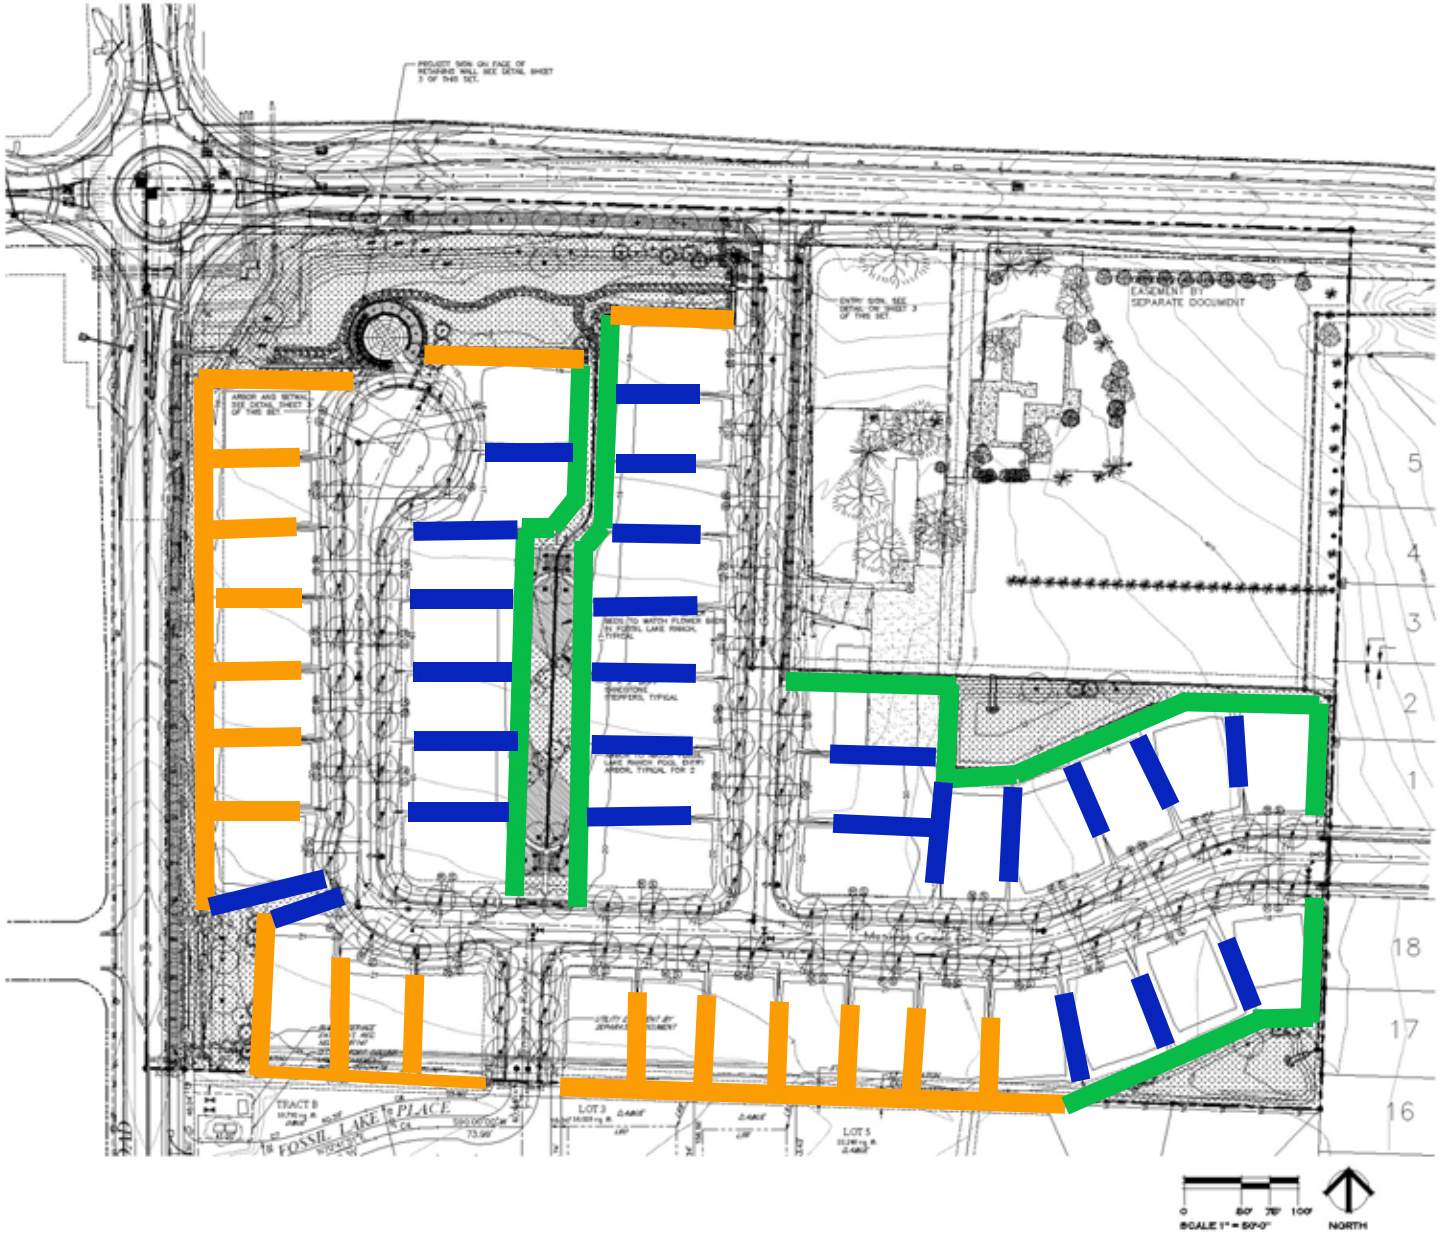

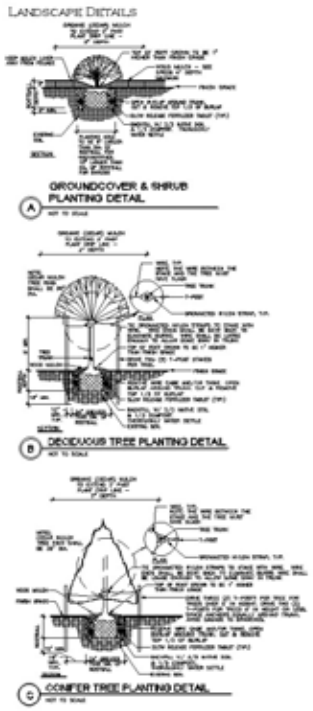

Type 1

Type 2

Type 3

The Bennett Group, LLC
Planning · Landscape Architecture

Prepared For:

EVERITT COMPANIES

Stan Everitt
3030 South College
Fort Collins, CO
80525
970.226.1500
970.223.4156 Fax

Project Title:

Plank PD & PLD

(Being the 6th Filing of Fossil Lake P.U.D.)

Final Site and Landscape Plan

Larimer County, Colorado

Revisions:	Date:

Date:
May 22, 2008

Sheet Title:
Landscape Plan and Planting Details

Sheet Number: 2

of: 3